BLOCK 7, LOTS 16, 22, 32, 54-69 - NOT ASSIGNED
SEE SHEET 2 FOR LOTS 1-13, 70-88
BLOCK 8, LOTS 7, 22, 28, 36, 37, 40, 63, 65 - NOT ASSIGNED
SEE SHEET 2 FOR LOTS 1-5, 66-68
BLOCK 9, LOT 39, 40 - NOT ASSIGNED
SEE SHEET 2 FOR LOT NOS. 1-9, 41-43
BLOCK 10, LOT NO. 5, 17, 18, - NOT ASSIGNED
BLOCK 11, SEE SHEET 2 FOR LOT NOS. 1-9, 35, 37

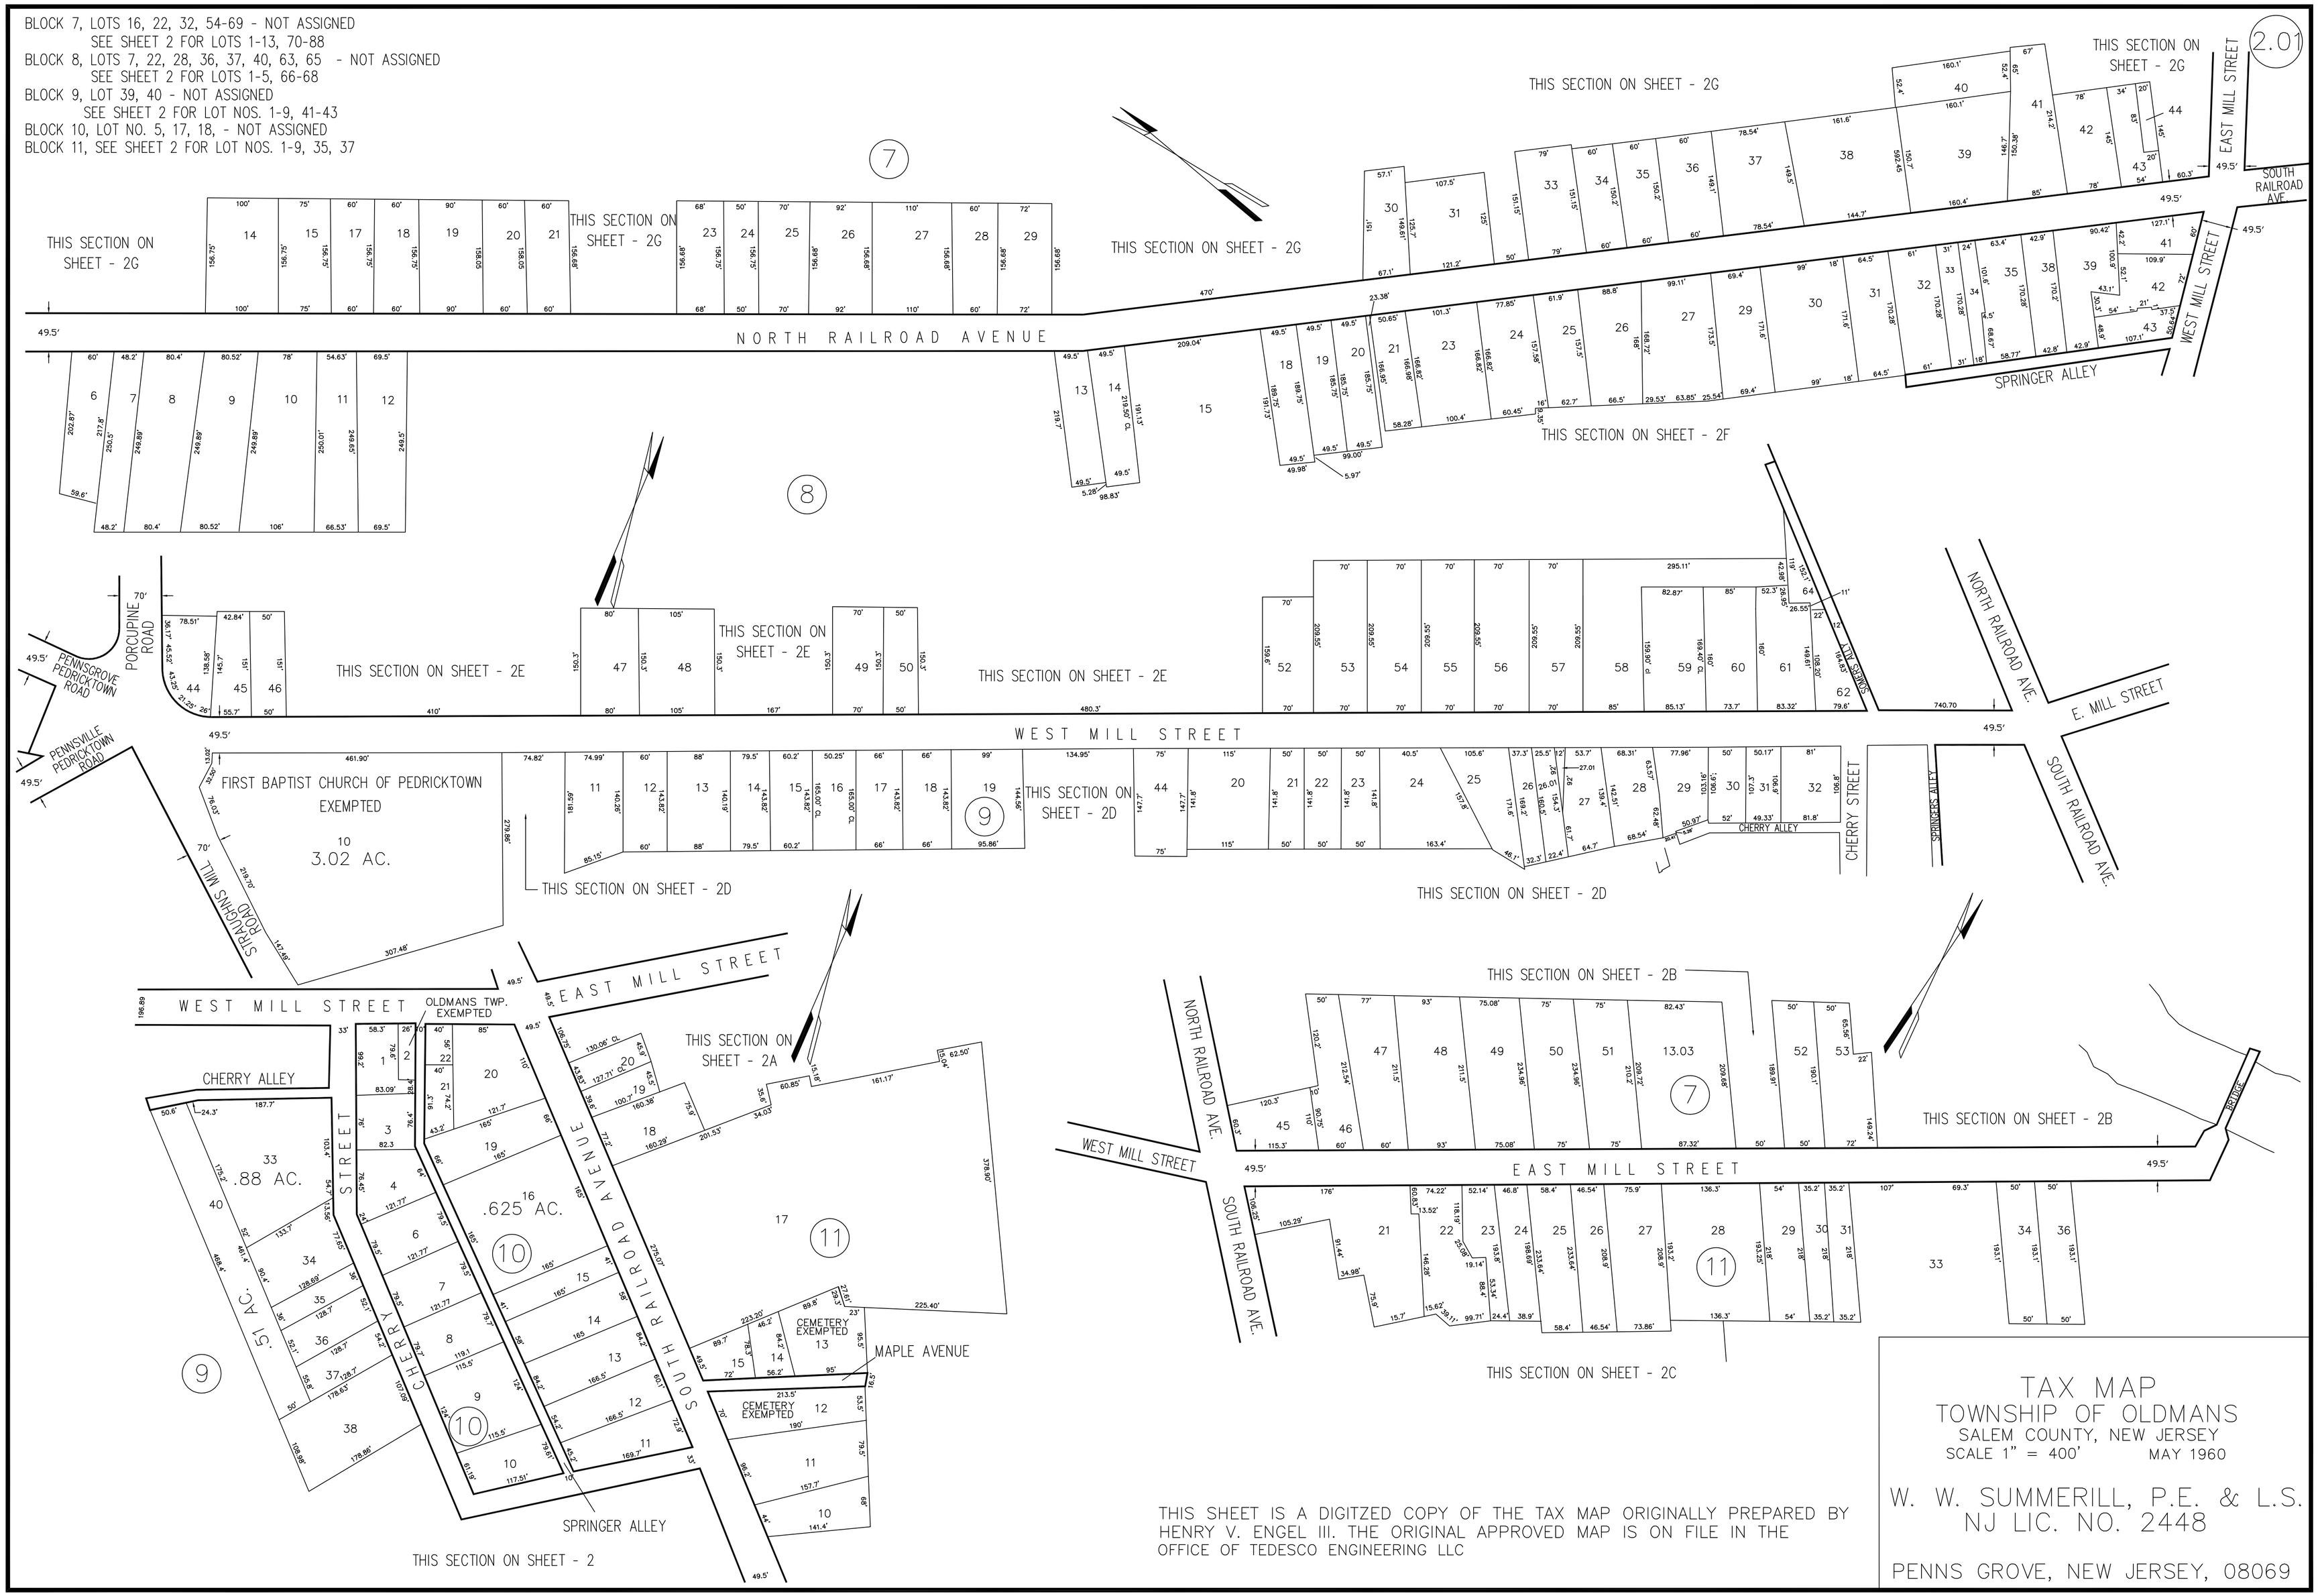

TAX MAP
TOWNSHIP OF OLDMANS
SALEM COUNTY, NEW JERSEY
SCALE 1" = 400' MAY 1960

W. W. SUMMERILL, P.E. & L.S.
NJ LIC. NO. 2448

PENNS GROVE, NEW JERSEY, 08069

THIS SHEET IS A DIGITZED COPY OF THE TAX MAP ORIGINALLY PREPARED BY HENRY V. ENGEL III. THE ORIGINAL APPROVED MAP IS ON FILE IN THE OFFICE OF TEDESCO ENGINEERING LLC