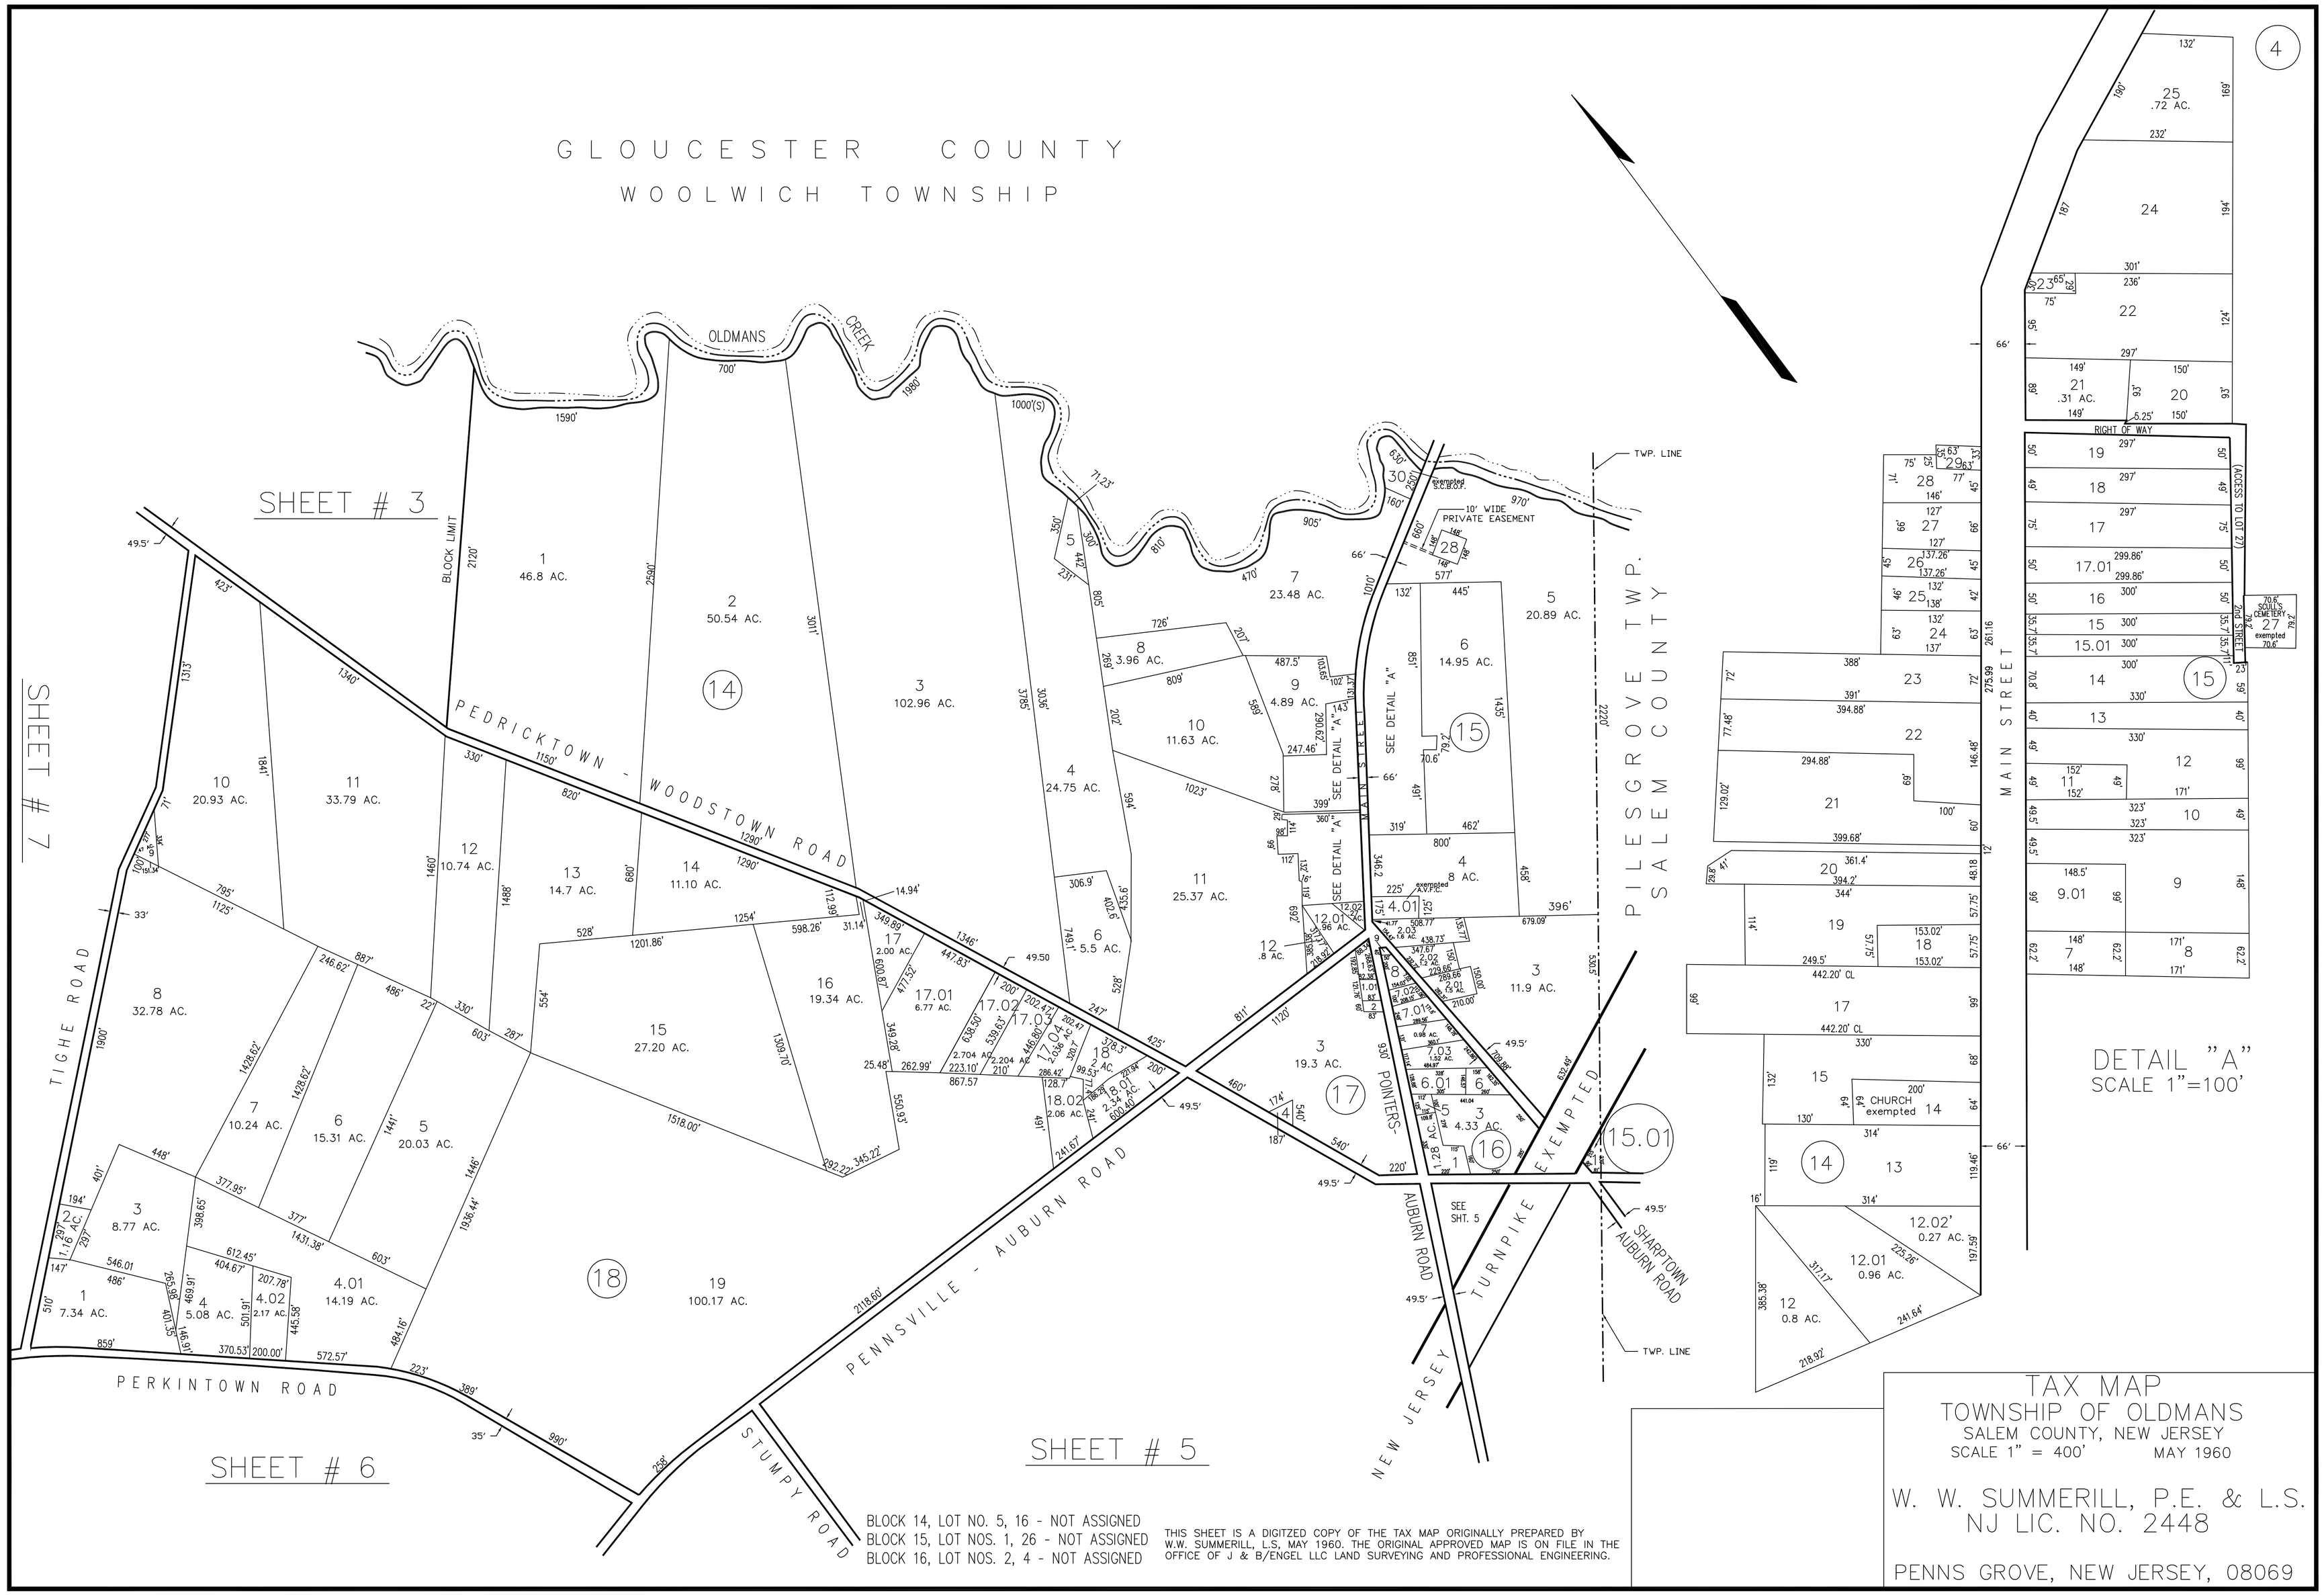

BLOCK 14, LOT NO. 5, 16 - NOT ASSIGNED
BLOCK 15, LOT NOS. 1, 26 - NOT ASSIGNED
BLOCK 16, LOT NOS. 2, 4 - NOT ASSIGNED

THIS SHEET IS A DIGITZED COPY OF THE TAX MAP ORIGINALLY PREPARED BY W.W. SUMMERILL, L.S. MAY 1960. THE ORIGINAL APPROVED MAP IS ON FILE IN THE OFFICE OF J & B/ENGEL LLC LAND SURVEYING AND PROFESSIONAL ENGINEERING.

TAX MAP
TOWNSHIP OF OLDMANS
SALEM COUNTY, NEW JERSEY
SCALE 1" = 400' MAY 1960

W. W. SUMMERILL, P.E. & L.S.
NJ LIC. NO. 2448

PENNS GROVE, NEW JERSEY, 08069